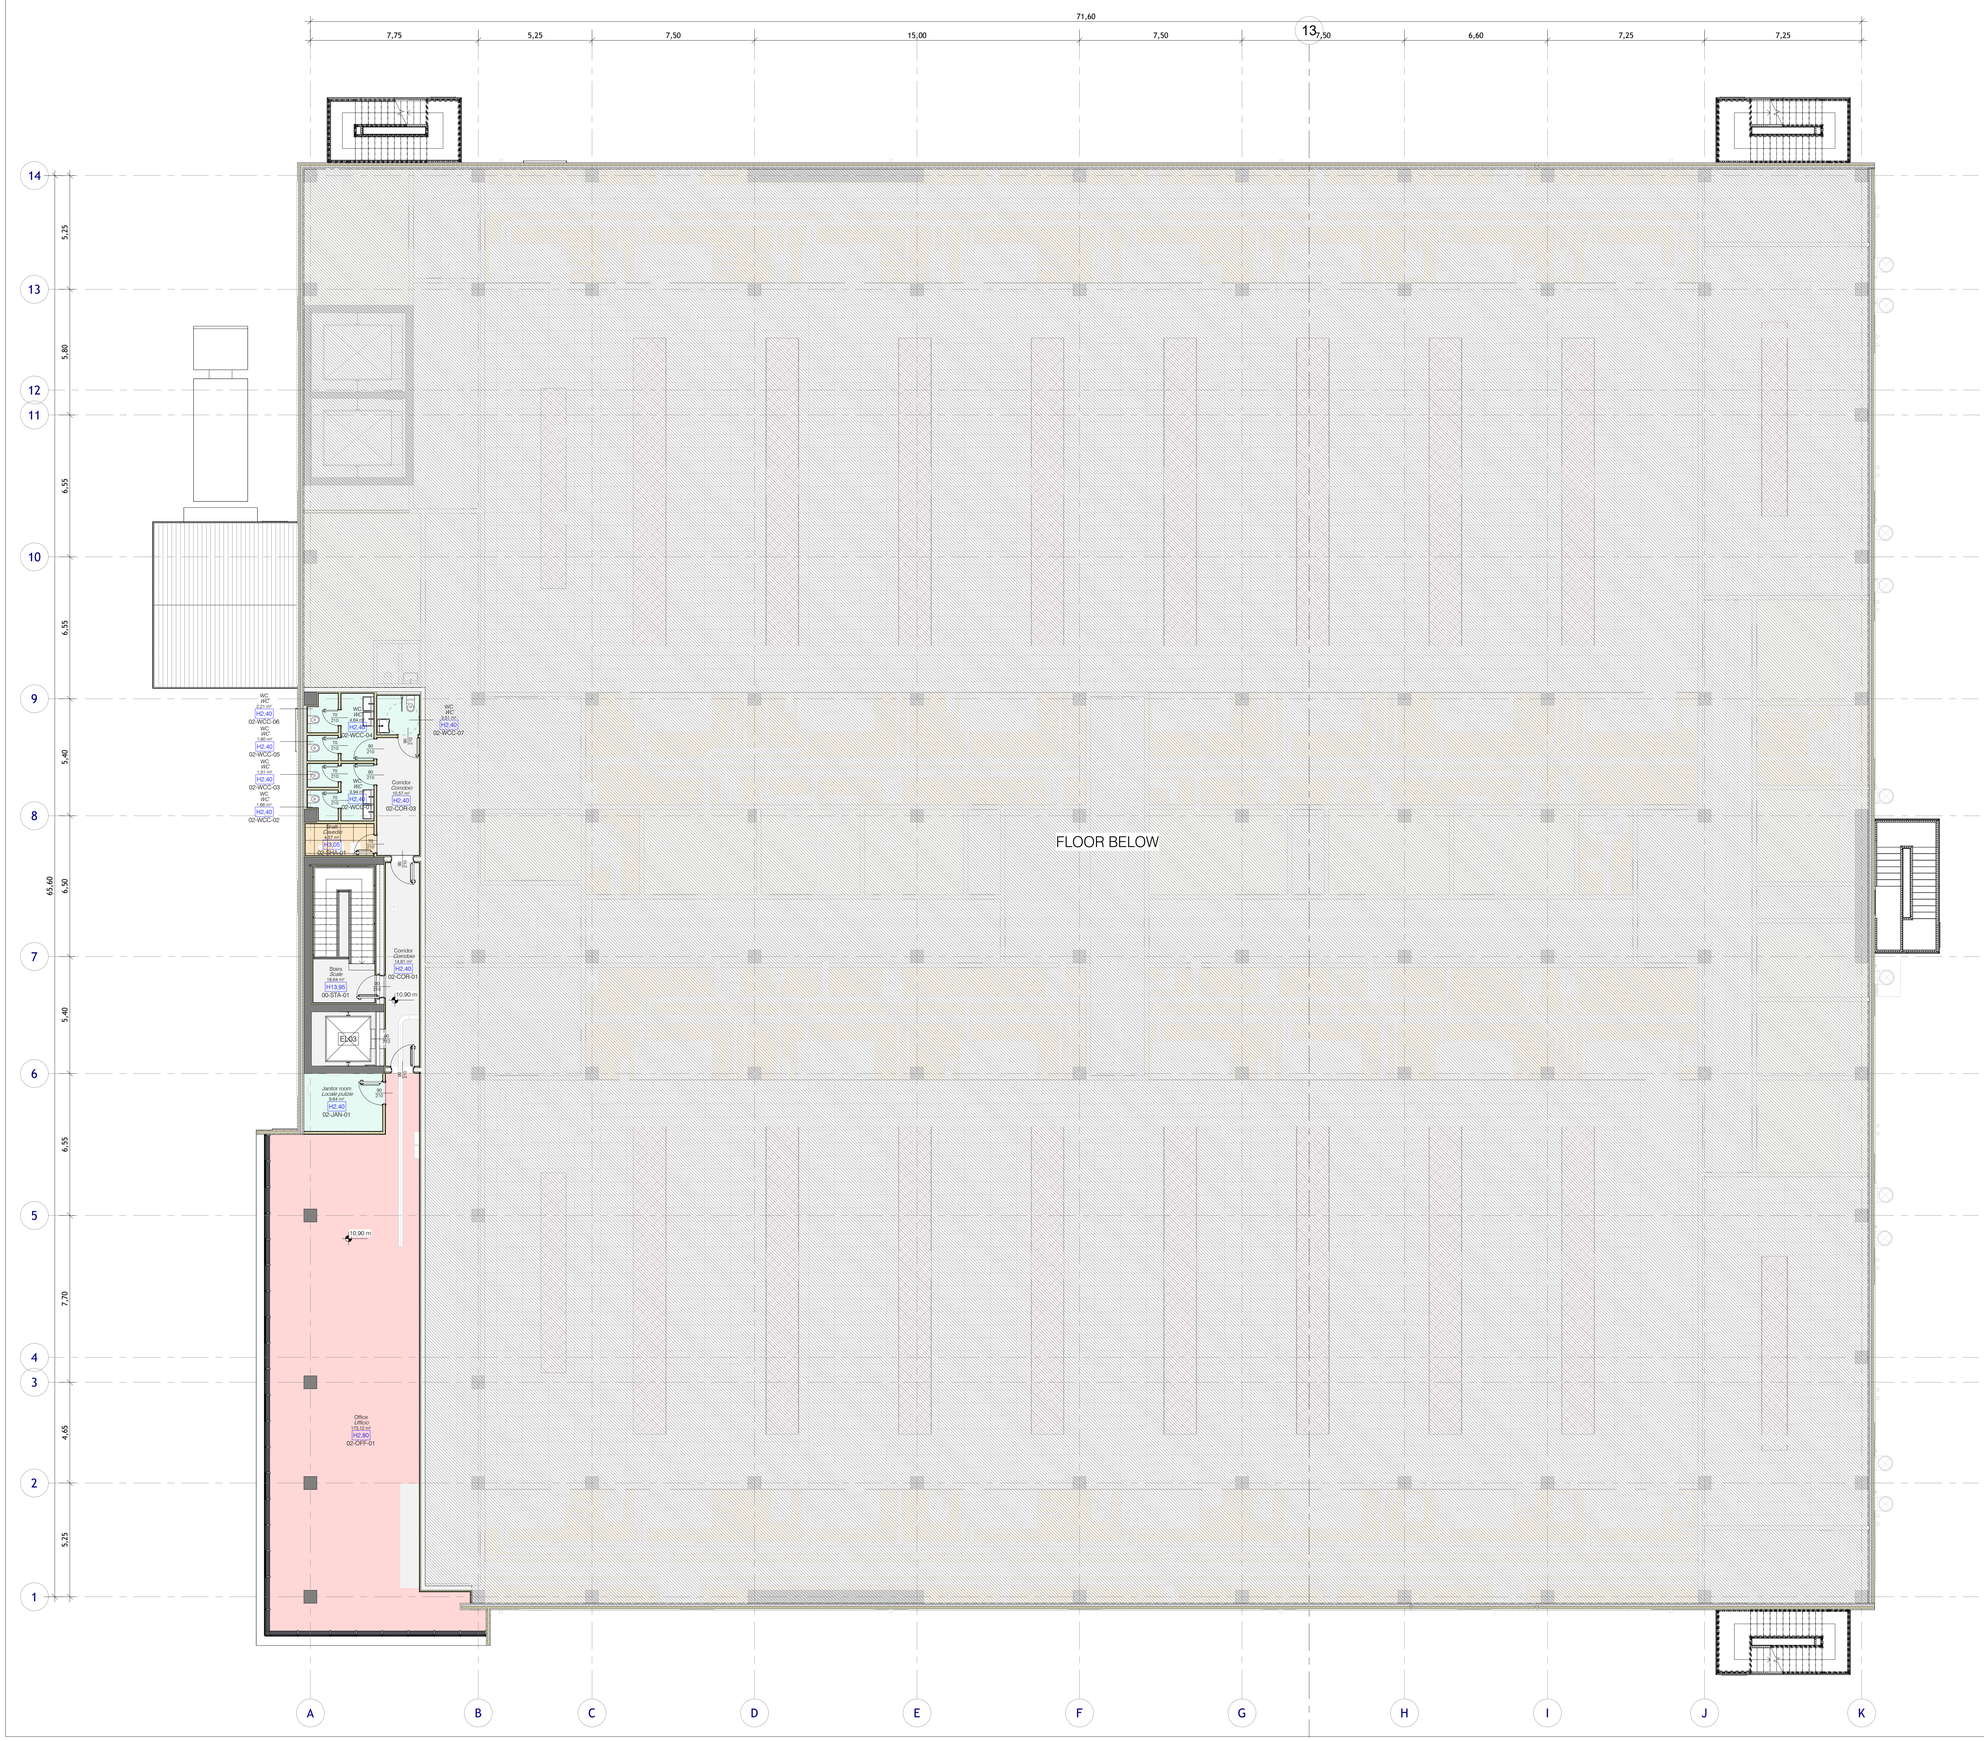

Departments schedule

Requirements (Office and Storage):
Office: ca.372 mq o 420 mq
Storage: c.a.418 mq

Level	Area
CIRCULATION	
01F	627,33 m²
02F Office	25,18 m²
GF	1 204,92 m²
	1 857,42 m²
IT	
01F	2 353,38 m²
	2 353,38 m²
OFFICE	
01F	167,71 m²
02F Office	173,12 m²
GF	131,87 m²
	472,71 m²
SERVICE	
01F	32,04 m²
02F Office	28,71 m²
GF	50,88 m²
	111,64 m²
STORAGE	
01F	305,84 m²
GF	79,61 m²
	385,45 m²
TECHN	
01F	1 114,87 m²
02F Office	4,57 m²
GF	3 075,33 m²
Steel platform	14,85 m²
	4 209,62 m²

KEYNOTE LEGEND

Key Value	Keynote Text
EL03	Electrical passengers lift for offices: 200x200x1h300 cm clear internal car dimensions; Entrances at +0.00 m, +7.15 m, and +10.9 m, with door 90x210 cm located on one side, fire-rated door EI60. Elevator shaft with reinforced concrete walls, dimensions as per attached drawings.

Services Legend

- IT
- OFFICE
- STORAGE
- SERVICE
- TECHN
- CIRCULATION

CAP INGELEC
DESIGNERS & ENGINEERS
Bât. ORGANDI
Esplanade Miriam Makeba
18 allée Gerda Taro
69100 VILLEURBANNE - France
Tel : +33 (0)4 37 40 00 70
e-mail: capingelec69@capingelec.com
Internet : www.capingelec.com

EXECUTIVE ARCHITECT DESIGN & MEP LOCALIZATION:
L22 DC
L22 DC è una divisione di: Lombardini22 S.p.A.
Via Lombardini 22
20143 Milano, Italia
T. + 39 02 36 59 62 00
www.l22.it

STRUCTURAL CONSULTANT:
SPS
S.P.S. s.r.l. STUDIO PROGETTAZIONI
Via Marchiondi Grisi 64
20125 Milano, Italia
T. + 39 02 67 04 199
www.spsstrutture.it

ENVIRONMENTAL CONSULTANT:
ambiente
AMBIENTE S.p.A.
Via Frassina 21
31013 Codognè (TV)
Camara (MS), Italia
T. + 39 0585 855624
www.ambientesc.it

Data4
SMART & SCALABLE DATA CENTERS

D4-MIL1

Cornaredo MI
ITALY

TRADE :
T00 -
Architecture

General Arrangement Plan

Second Floor

Version	Date	Review	Designer		Auditor		Approver	
A	08/06/2024	First emission	L22	x	CAP	x	CAP	x

CLIENT	CAMPUS	PROJECT	PHASE	TRADE	AUTHOR	TYPE	STEP	LEVEL	NUMBER	VERSION
D4	MIL	DC12	RB3	T00	L22	DWG	ALL	02F	003	A

Paper Size : A0

SCALE : 1:100

FILE NAME : D4-MIL-DC12-RB3-T00-L22-DWG-ALL-02F-003-A

MODEL NAME : D4_MIL_DC12_CART_A0-A1-A2_R23

REFERENCE : T-TD23059-A